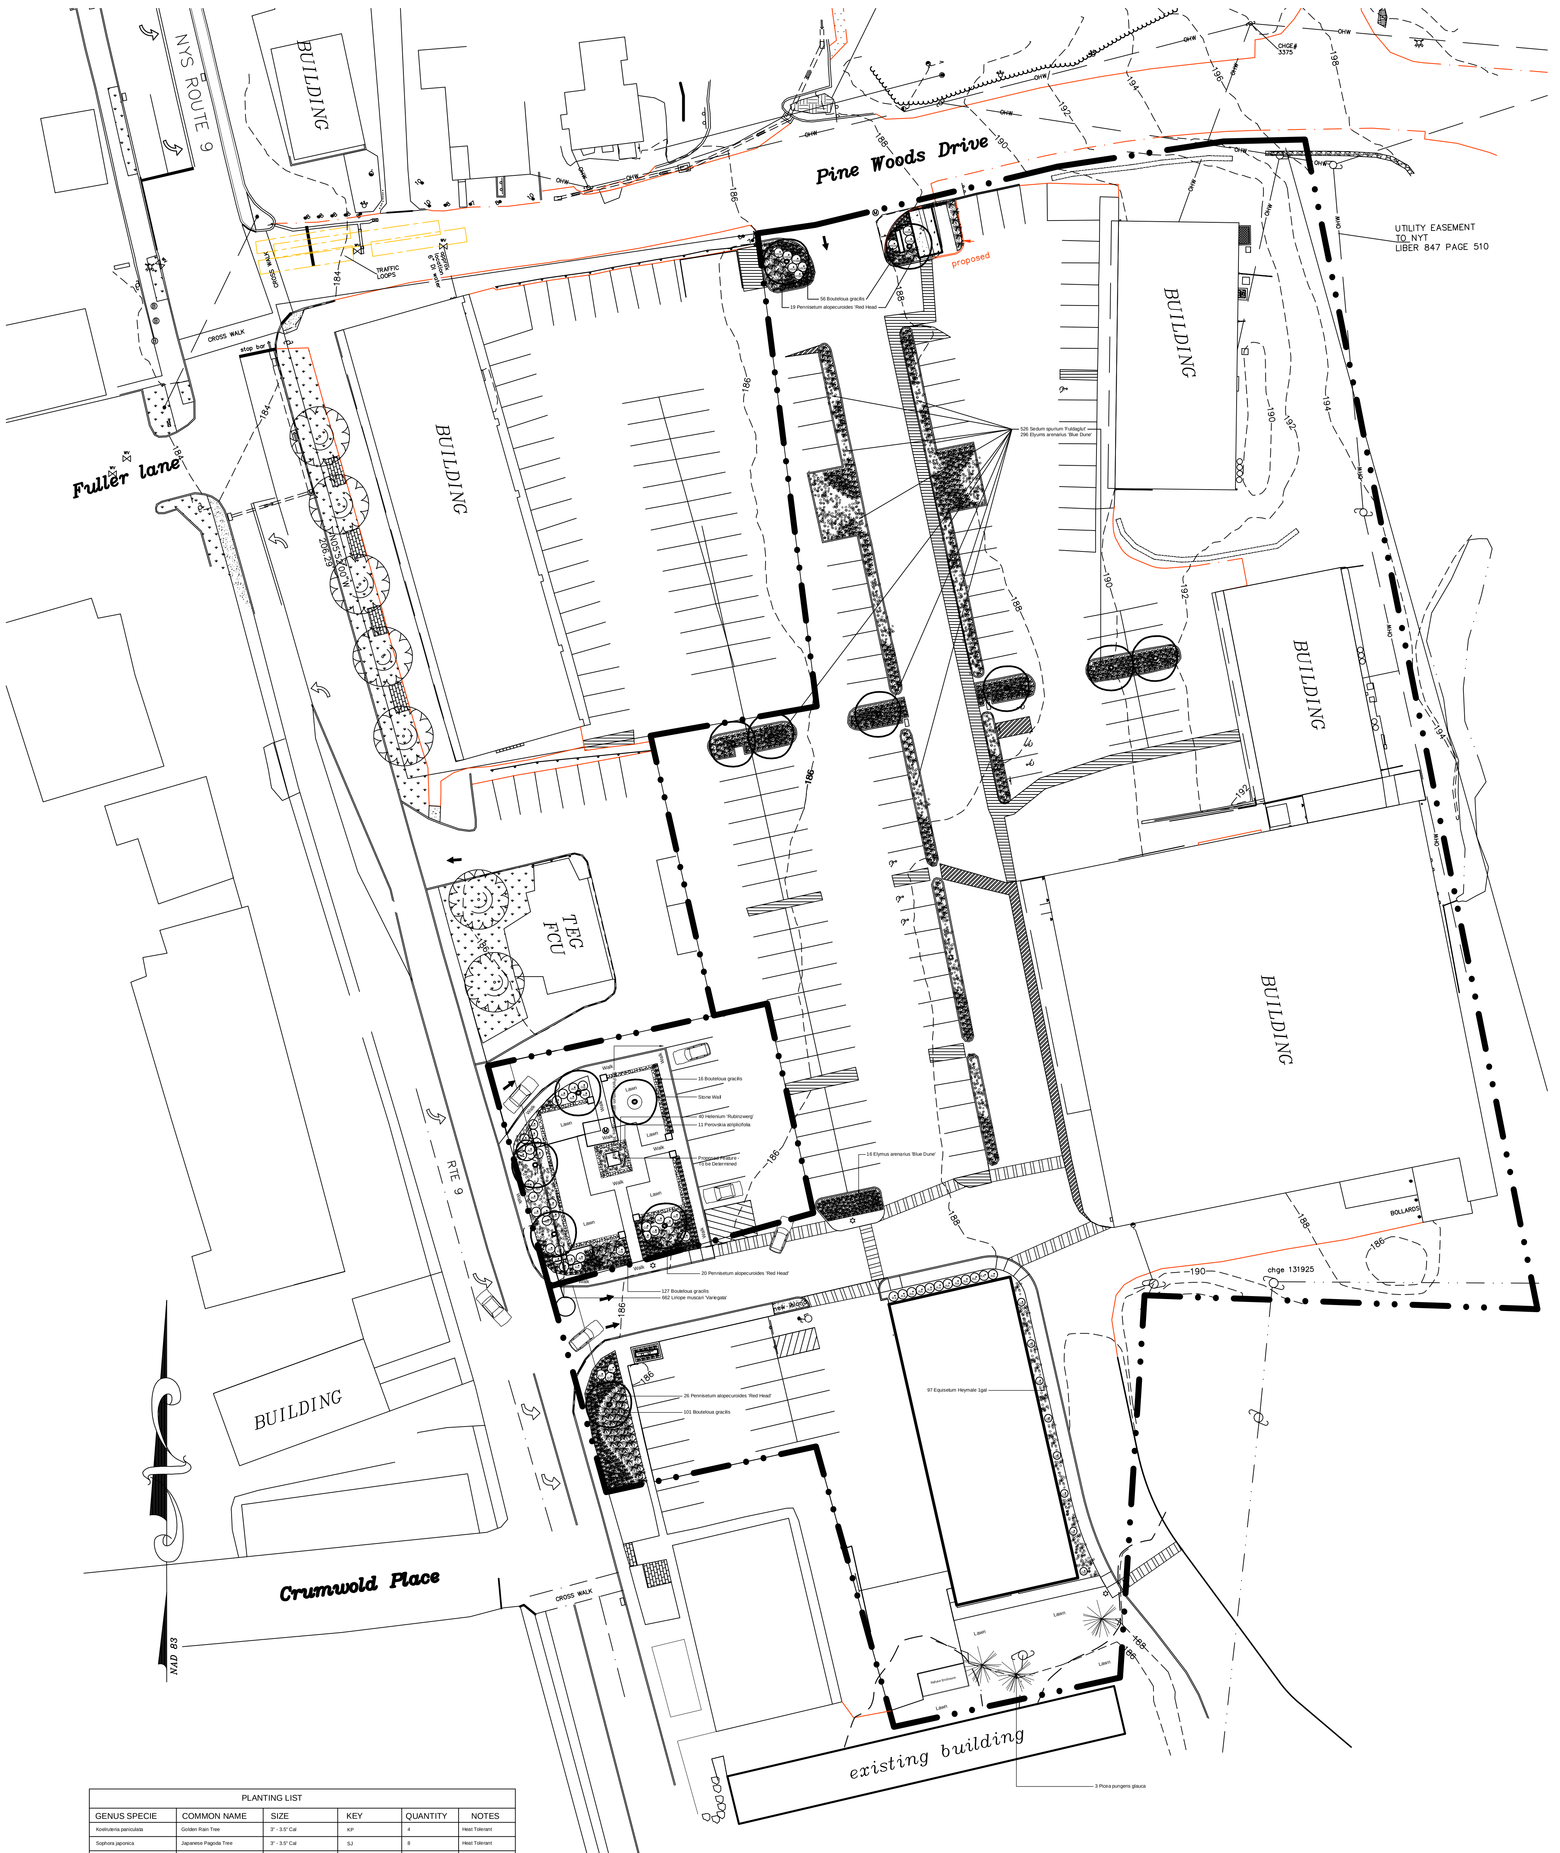

PLANTING LIST					
GENUS SPECIE	COMMON NAME	SIZE	KEY	QUANTITY	NOTES
Koelkuteria paniculata	Golden Rain Tree	3" - 3.5" Cal	KP	4	Heat Tolerant
Sophora japonica	Japanese Pagoda Tree	3" - 3.5" Cal	SJ	8	Heat Tolerant
Picea pungens glauca	Blue Spruce	10'-12'	BS	3	Evergreen
Rhus aromatica 'Low Grow'	Fragrant Sumac	2 gal	RA	12	Native, fragrant when bruised, sterilferous
Buxus 'Green Mountain'	Green Mountain Boxwood	30"-36" x 30"-36" B&B	GB	13	Evergreen
Hydrangea macrophylla 'Annabelle'	Annabelle Hydrangea	3 gal	AH	35	White Flowers all Summer
Hypericum frondosum 'Sunburst'	Sunburst St John's Wort	2 gal	HSW	9	Native
Helenium 'Rubinzweerg'	Sneezeweed	1 gal	Labeled	40	Native
Equisetum heymale	Horsetail Rush	1 gal	Labeled	97	Bamboo like Texture in Mass
Liriope muscari 'Variegata'	Variegated Liriope	1 gal or 4" pots	Labeled	662	Low Growing Texture, Purple Flowers
Perovskia atriplicifolia	Russian Sage	1 gal	Labeled	11	Introduced
Pennisetum alopecuroides 'Red Head'	Red-Head Fountain Grass	1 gal or 4" pot	Labeled	56	Introduced
Bouteloua gracilis	Blue Grama Grass	1 gal or 4" pot	Labeled	254	Native
Elymus arenarius 'Blue Dune'	Blue Dune Lyme Grass	1 gal or 4" pot	Labeled	324	Drought Tolerant
Sedum spurium 'Fuldaglut'	Sedum Fuldaglut	1 gal or 4" pot	Labeled	526	Drought Tolerant

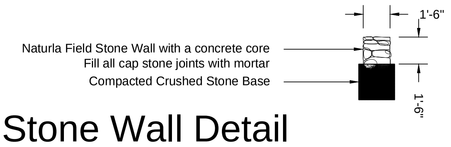

Stone Wall Detail

The **M**ichael **B**oice **C**ollaboration

DESIGNERS AND MAKERS OF FINE LANDSCAPES

845-702-1004

11 South Fowlerhouse Road Wappinger Falls, New York 12590

Mavis Tire

Hyde Park, New York

Scale | 1" = 30' - 0" **D**ate | April 9, 2016 **R**evisions |

meb May 2, 2016 public space
meb May 12, 2016 wall elevations, planting
meb May 17, 2016 refuse enclosure planting, stone wall section
meb June 16, 2016 planting and tables
meb July 28, 2016 Rt 9 Planting, meb Aug 17, 2016 planting
meb August 31, 2016 Park, remove pocket park, parking islands
meb September 3, 2016 planting, islands, park, labeling
meb September 6, 2016 labeling, plant tables, cars, remove engineering notes
meb September 6, 2016 revise planting, remove islands, adjust park wall location reduce island size
meb Sept 6, 2016 crosswalks, planting, remove islands, pinewood road island
meb Sept 7, 2016 Stone Wall Detail

Solar South