**VICINITY MAP** 1" = 2000'

PERMISSION TO FILE NOTE

THIS PLAN DOES NOT CONSTITUTE A REALTY SUBDIVISION AS DEFINED BY ARTICLE XI, TITLE II, SECTION 1115, OF THE PUBLIC HEALTH LAW OF THE STATE OF NEW YORK AND ARTICLE XI OF THE DUTCHESS COUNTY SANITARY CODE.

PERMISSION IS HEREBY GRANTED FOR THE FILING OF THIS MAP WITH THE CLERK OF DUTCHESS COUNTY. APPROVAL FOR ARRANGEMENTS FOR WATER SUPPLY AND/OR SEWAGE DISPOSAL IS NEITHER SOUGHT NOR GRANTED.

AUTHORIZED REPRESENTATIVE OF THE COMMISSIONER OF HEALTH DATE

## AREA TABLE

| LOT | BEFORE | CHANGE | AFTER |
|---|---|---|---|
| 6265-03-188273 | 0.359 AC. | + 0.199 AC. | 0.558 AC. |
| 6265-03-215279 | 7.710 AC. | – 0.199 AC. | 7.511 AC. |

## PROPERTY ADDRESS

| 6265-03-188273 | 6265-03-215279 |
|---|---|
| SHIRLEY ROGERS & PAMELA MAKENZIE<br>28 ROGERS ROAD<br>HYDE PARK NY 12538 | SHIRLEY ROGERS & PAMELA MAKENZIE<br>26 ROGERS ROAD<br>HYDE PARK NY 12538 |




**AREA MAP** 1" = 400'

N ZONING DISTRICT – SETBACKS

FRONT SETBACK – 50 FEET
SIDE SETBACK – 20 FEET
REAR SETBACK – 30 FEET

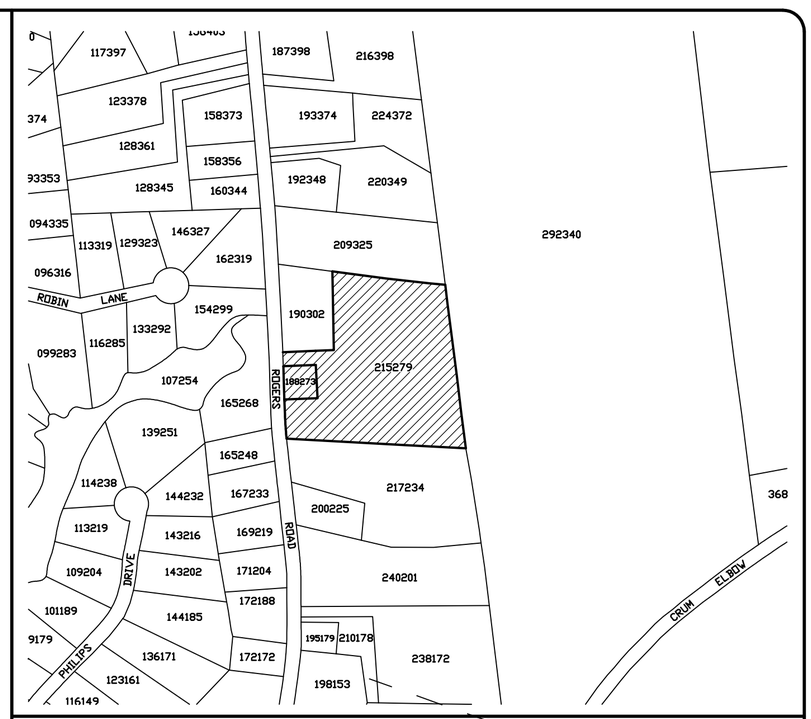


## TOWN OF HYDE PARK APPROVAL

APPROVED BY RESOLUTION OF THE PLANNING BOARD OF THE TOWN OF HYDE PARK, NY. ON THE __DAY OF _____, 20__ SUBJECT TO ALL REQUIREMENTS AND CONDITIONS OF SAID RESOLUTION. ANY CHANGE, ERASURE, MODIFICATION, OR REVISION OF THIS PLAT AS APPROVED SHALL VOID THIS APPROVAL.

SIGNED THIS _____DAY OF _____, 20__

CHAIR
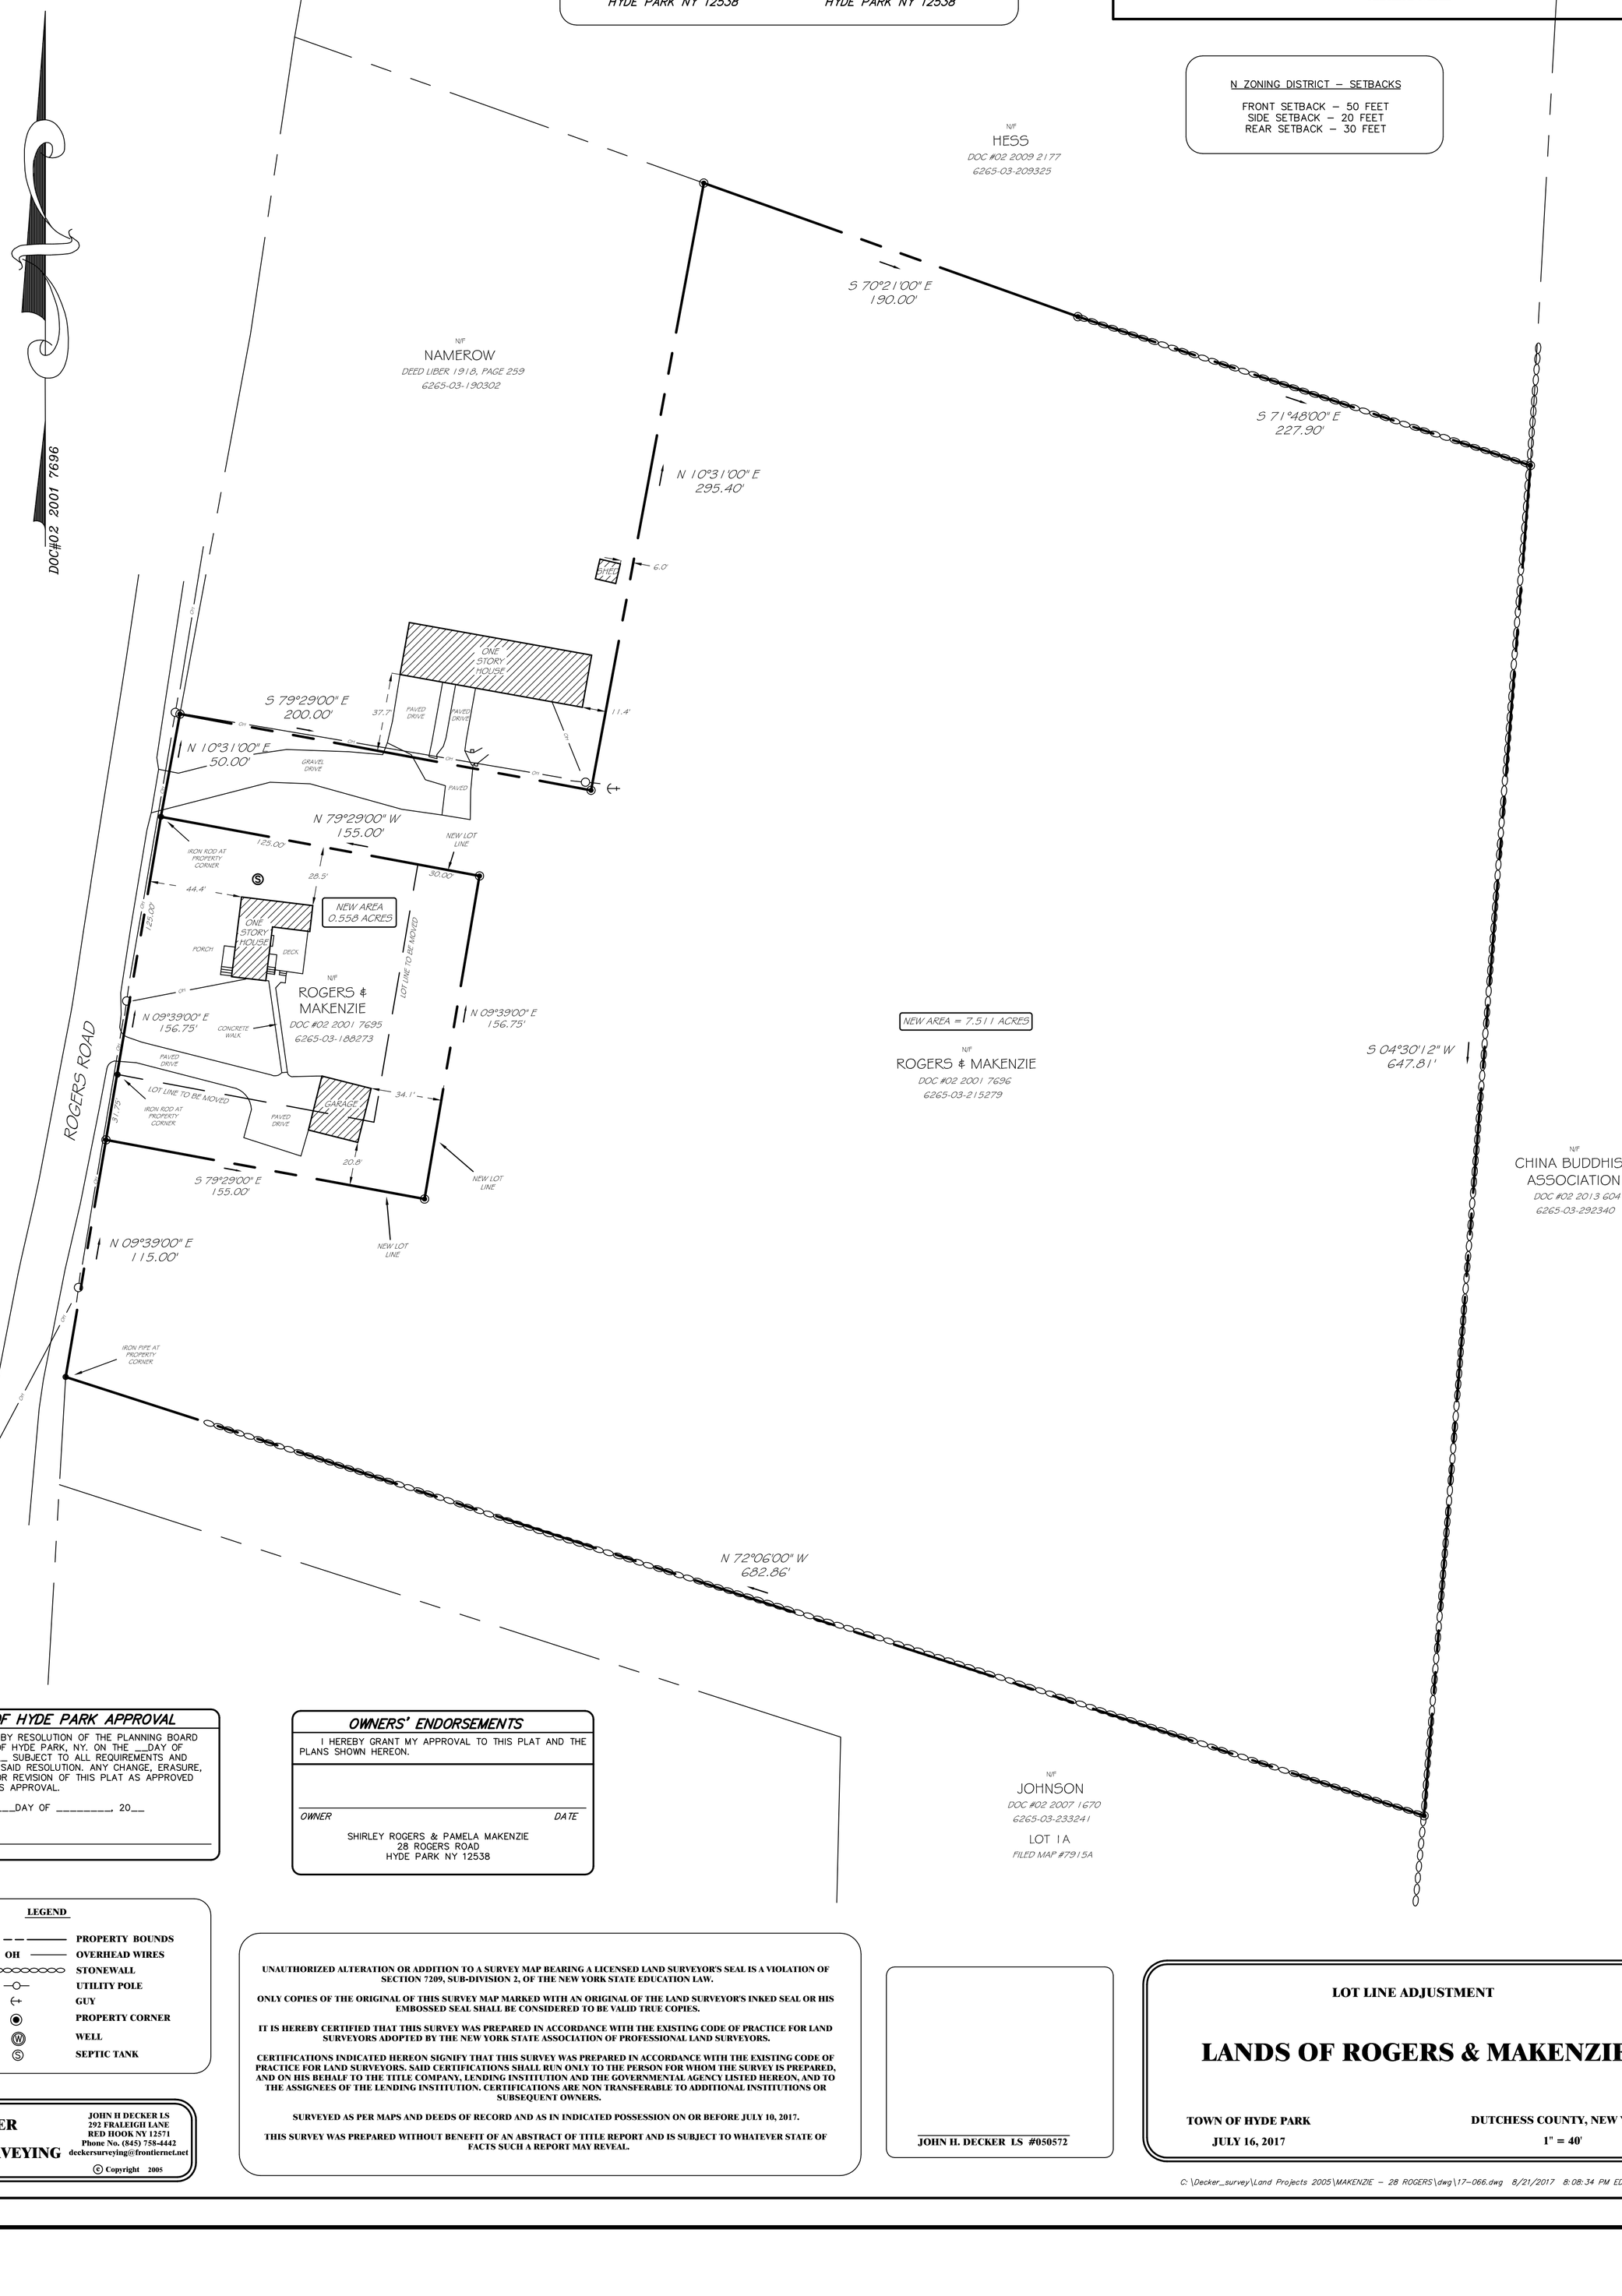
## OWNERS' ENDORSEMENTS

I HEREBY GRANT MY APPROVAL TO THIS PLAT AND THE PLANS SHOWN HEREON.

OWNER DATE

SHIRLEY ROGERS & PAMELA MAKENZIE
28 ROGERS ROAD
HYDE PARK NY 12538

**LEGEND**

- PROPERTY BOUNDS
- OH — OVERHEAD WIRES
- STONEWALL
- UTILITY POLE
- GUY
- PROPERTY CORNER
- W — WELL
- S — SEPTIC TANK

**DECKER SURVEYING**
JOHN H DECKER LS
292 FRALEIGH LANE
RED HOOK NY 12571
Phone No. (845) 758-4442
deckersurveying@frontiernet.net
© Copyright 2005

**UNAUTHORIZED ALTERATION OR ADDITION TO A SURVEY MAP BEARING A LICENSED LAND SURVEYOR'S SEAL IS A VIOLATION OF SECTION 7209, SUB-DIVISION 2, OF THE NEW YORK STATE EDUCATION LAW.**

**ONLY COPIES OF THE ORIGINAL OF THIS SURVEY MAP MARKED WITH AN ORIGINAL OF THE LAND SURVEYOR'S INKED SEAL OR HIS EMBOSSED SEAL SHALL BE CONSIDERED TO BE VALID TRUE COPIES.**

**IT IS HEREBY CERTIFIED THAT THIS SURVEY WAS PREPARED IN ACCORDANCE WITH THE EXISTING CODE OF PRACTICE FOR LAND SURVEYORS ADOPTED BY THE NEW YORK STATE ASSOCIATION OF PROFESSIONAL LAND SURVEYORS.**

**CERTIFICATIONS INDICATED HEREON SIGNIFY THAT THIS SURVEY WAS PREPARED IN ACCORDANCE WITH THE EXISTING CODE OF PRACTICE FOR LAND SURVEYORS. SAID CERTIFICATIONS SHALL RUN ONLY TO THE PERSON FOR WHOM THE SURVEY IS PREPARED, AND ON HIS BEHALF TO THE TITLE COMPANY, LENDING INSTITUTION AND THE GOVERNMENTAL AGENCY LISTED HEREON, AND TO THE ASSIGNEES OF THE LENDING INSTITUTION. CERTIFICATIONS ARE NON TRANSFERABLE TO ADDITIONAL INSTITUTIONS OR SUBSEQUENT OWNERS.**

**SURVEYED AS PER MAPS AND DEEDS OF RECORD AND AS IN INDICATED POSSESSION ON OR BEFORE JULY 10, 2017.**

**THIS SURVEY WAS PREPARED WITHOUT BENEFIT OF AN ABSTRACT OF TITLE REPORT AND IS SUBJECT TO WHATEVER STATE OF FACTS SUCH A REPORT MAY REVEAL.**

**JOHN H. DECKER LS #050572**

**LOT LINE ADJUSTMENT**

# LANDS OF ROGERS & MAKENZIE

**TOWN OF HYDE PARK** **DUTCHESS COUNTY, NEW YORK**

**JULY 16, 2017** **1" = 40'**

C:\Decker_survey\Land Projects 2005\MAKENZIE – 28 ROGERS\dwg\17-066.dwg 8/21/2017 8:08:34 PM EDT